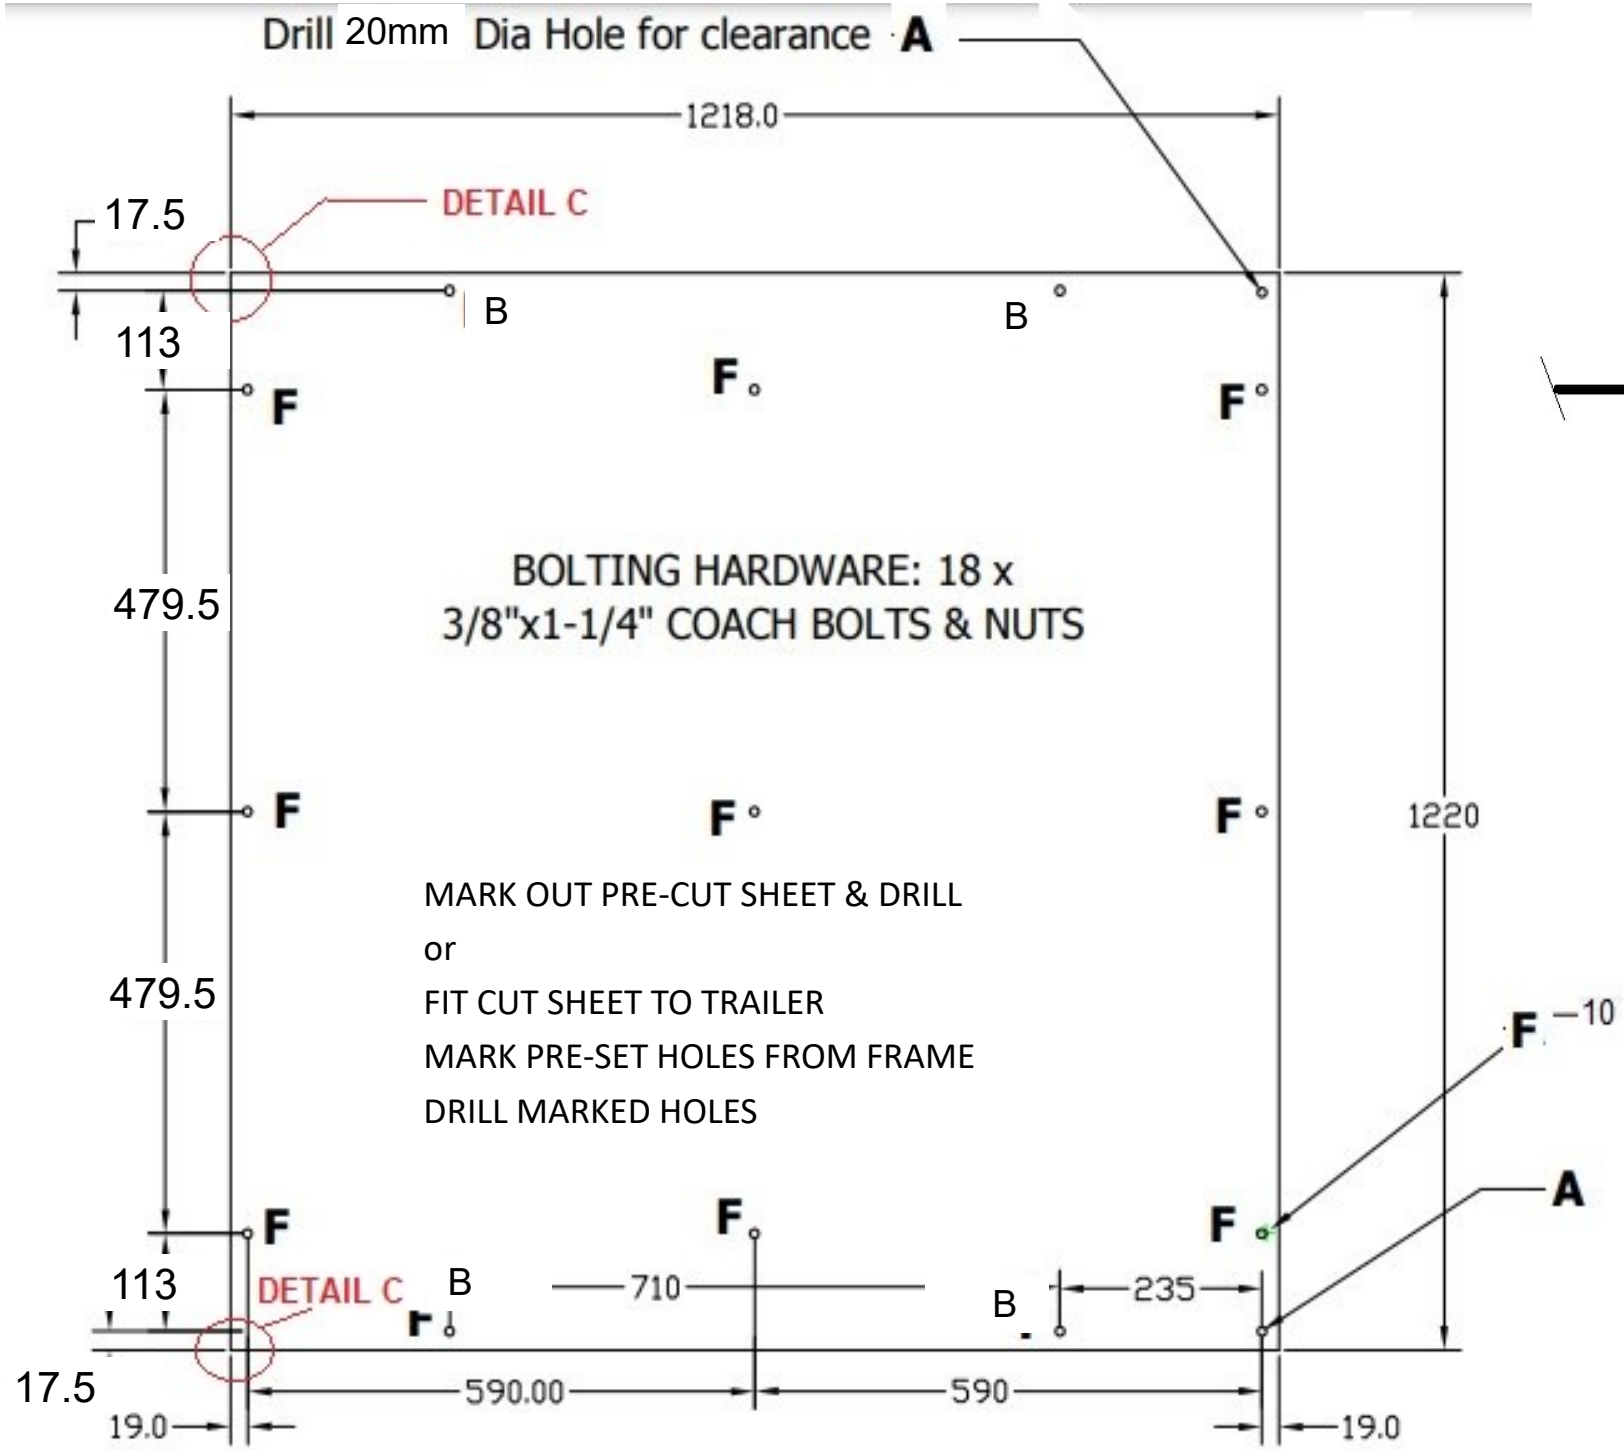

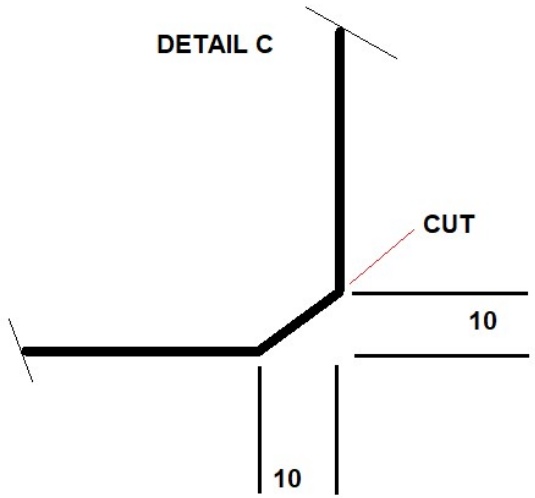

8X4 FM1077 PLAN

1220x2440cm Sheet

CUT to 2 x 1220 x 1220mm

12-17mm PLY

F = 10mm Drill

A = 20mm Drill

B = Optional Holes

COACH BOLTS

18-24 x M10x40mm